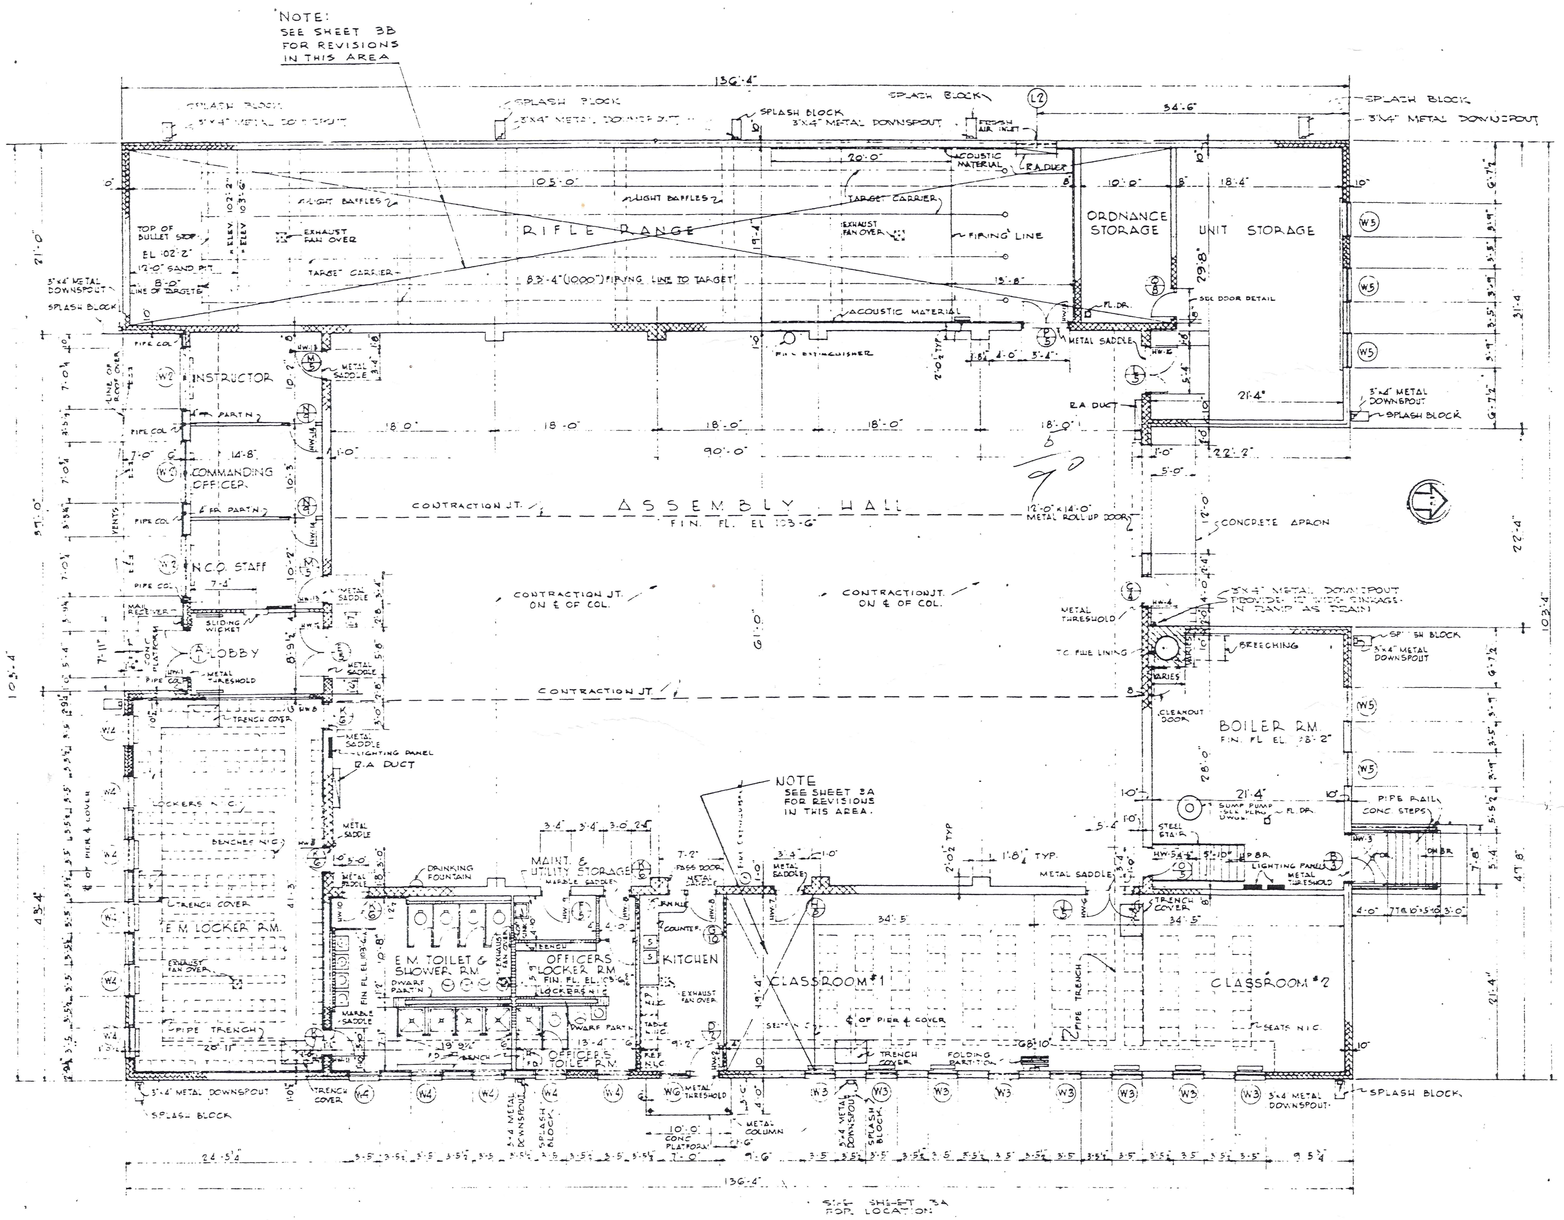

FLOOR PLAN

STATE OF CONNECTICUT
PUBLIC WORKS DEPARTMENT
T.J. MURPHY JR.

DATE 6-21-54
REVISED 2-1-56
NATIONAL GUARD ARMORY
PUTNAM CONN.
CP-Q-166
CONTRACT NO. 1737
FLETCHER-THOMPSON, INC.

DEPARTMENTS OF THE ARMY AND THE AIR FORCE
NATIONAL GUARD BUREAU
WASHINGTON D.C.

ONE UNIT ARMORY

FLOOR PLAN

APPROVED FOR THE CHIEF, NGB
R.R. Sedillo
COLONEL, NGB
CHIEF, F&C BRANCH, ARMY DIV.
DATE 24 APRIL 1952

SCALE 1/8" = 1'-0"
SPECIFICATIONS
SHEET 3 OF 29

REISNER & URBAHN
ARCHITECTS-ENGINEERS NEW YORK, N.Y.

ARMORY

4