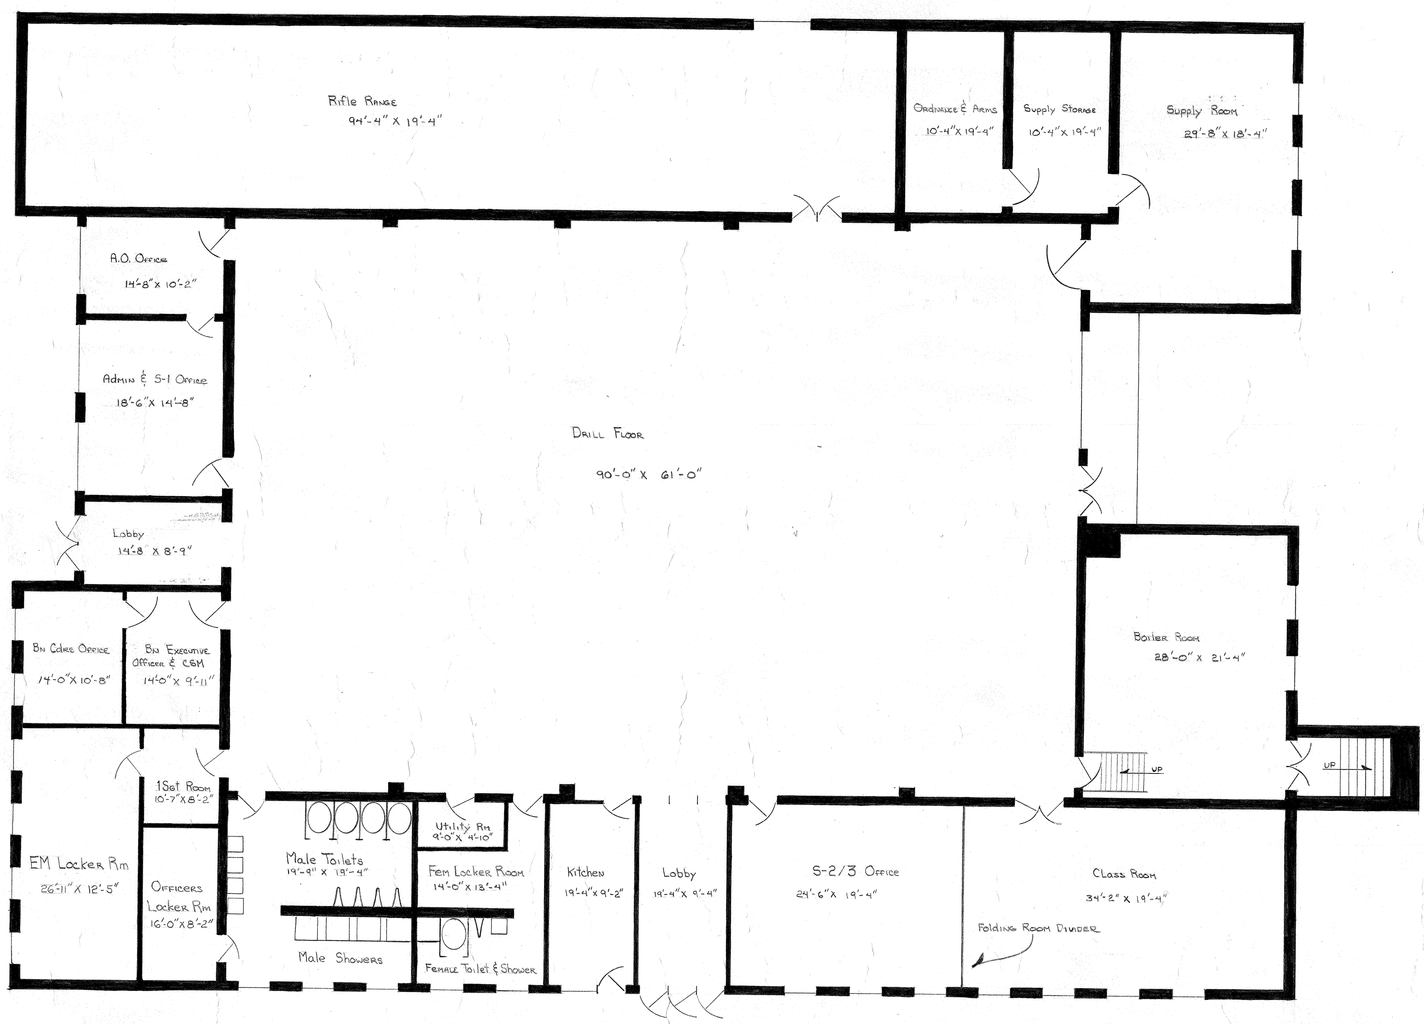

Outside Dimentions: 136'-4" X 103'-4"

Floor Plan of
Putnam Armory
Putnam, Connecticut
Scale: 1/8" = 1'-0"
Date: 2-16-84
Drawn by: GHA

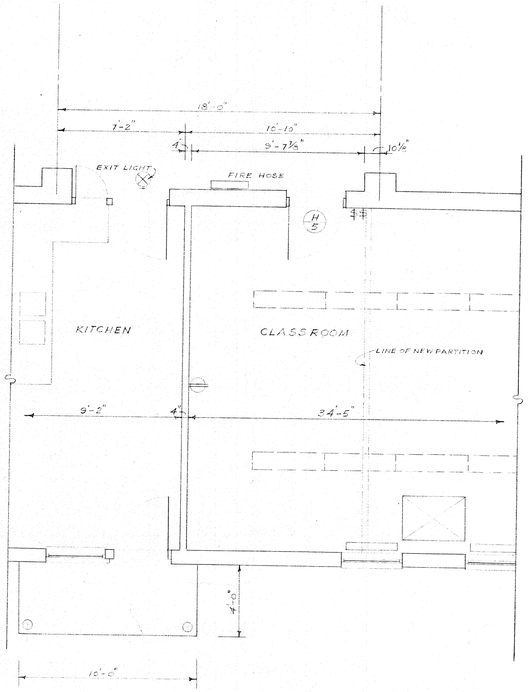

ORIGINAL FLOOR PLAN

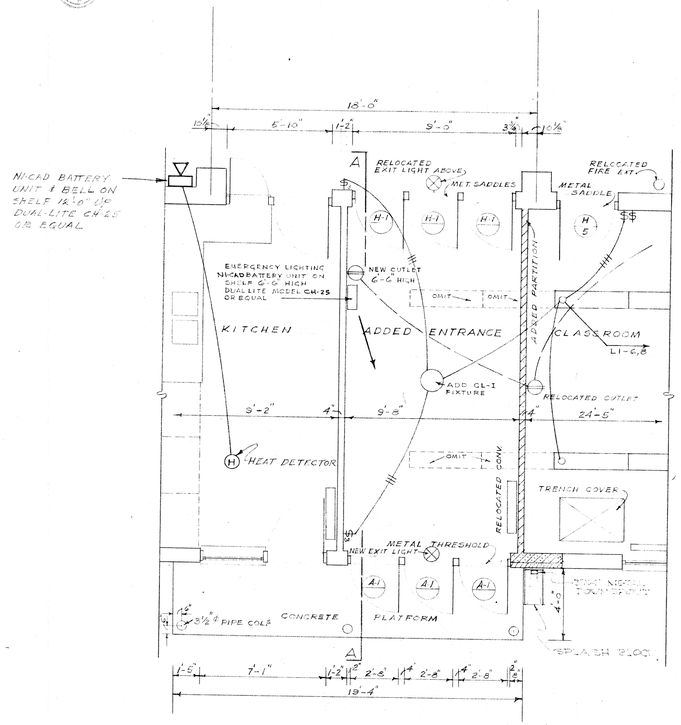

REVISED FLOOR PLAN

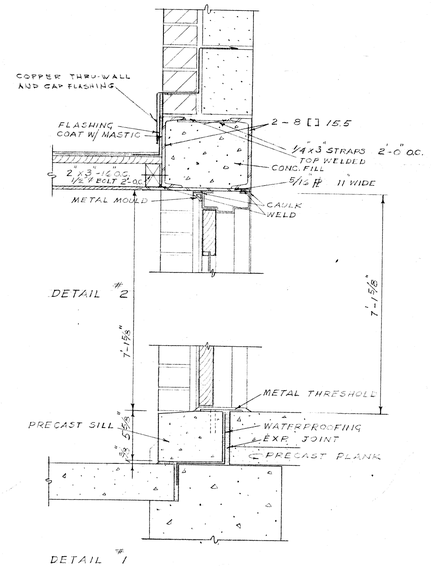

SCALE: 1 1/2" = 1'-0"

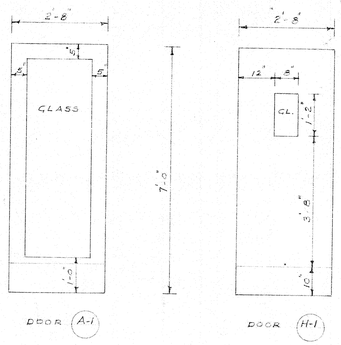

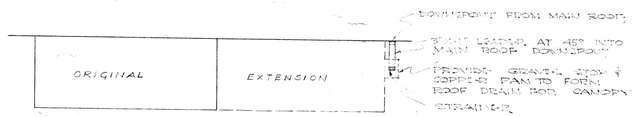

ROOF PLAN OF CANOPY

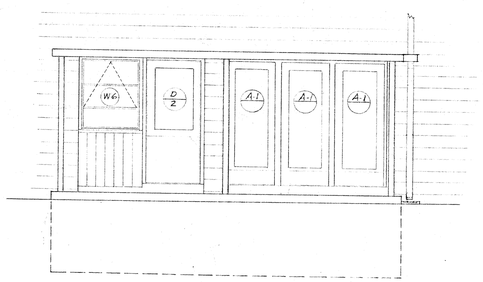

REVISED ELEVATION

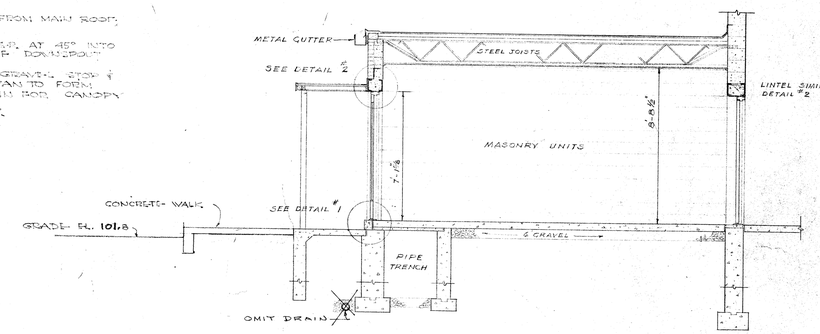

SECTION A-A

STATE OF CONNECTICUT
PUBLIC WORKS DEPARTMENT
T. J. MURPHY JR. COMMISSIONER

DATE 6-21-54 2-1-56	NATIONAL GUARD ARMORY PUTNAM, CONN.	PROJECT NO. CP-9-166 CONTRACT NO. 1737

PLANS ADAPTED TO SITE CONDITIONS BY
FEETLNER-THOMPSON, INC.
ARCHITECTS - ENGINEERS
BRIDGEPORT CONNECTICUT

NATIONAL GUARD BUREAU APPROVAL DATE
PUBLIC WORKS DEPT. APPROVAL DATE

DEPARTMENTS OF THE ARMY AND THE AIR FORCE
NATIONAL GUARD BUREAU
WASHINGTON D.C.

ONE UNIT ARMORY

ADDED ENTRANCE

APPROVED FOR THE CHIEF, NGB COLONEL, AGB CHIEF, F&C BRANCH, ARMY DIV. DATE 5 MARCH 1954	SCALE: 1/4" = 1'-0" SPECIFICATIONS SHEET 3-A OF 29

REISNER & URBAHN
ARCHITECTS-ENGINEERS NEW YORK, N.Y.

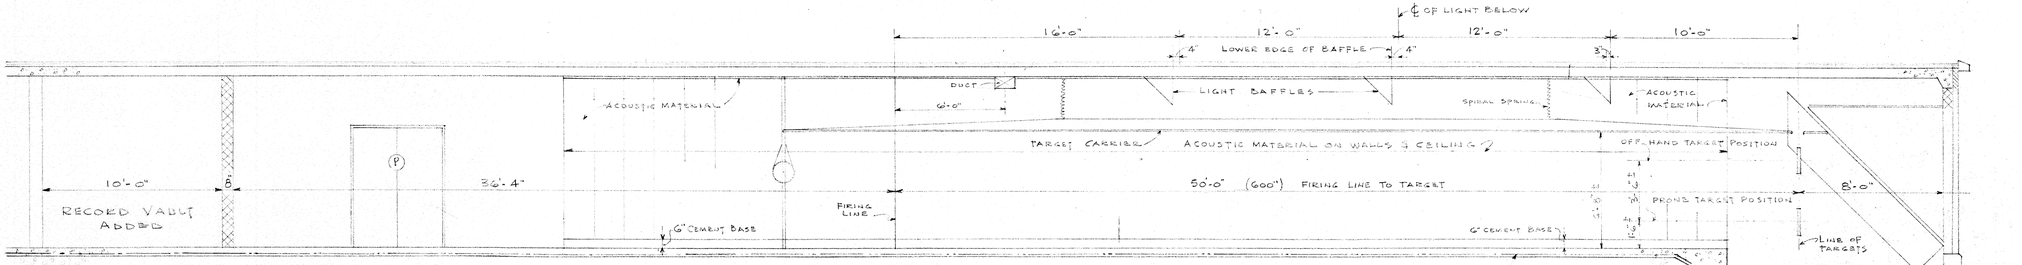

REVISED — SECTION THRU RIFLE RANGE

SCALE 1/4" = 1'-0"

66/44 STYLE MESH
ADDED TO FLOOR SLAB AT
RIFLE RANGE & DAY ROOM
RECORD VAULT
ORDNANCE STORAGE
UNIT STORAGE

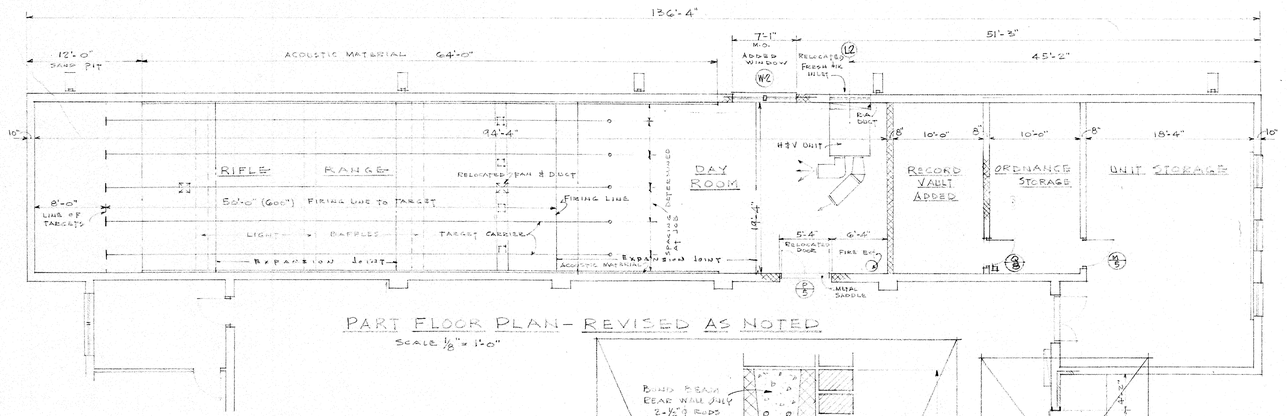

PART FLOOR PLAN — REVISED AS NOTED

SCALE 1/8" = 1'-0"

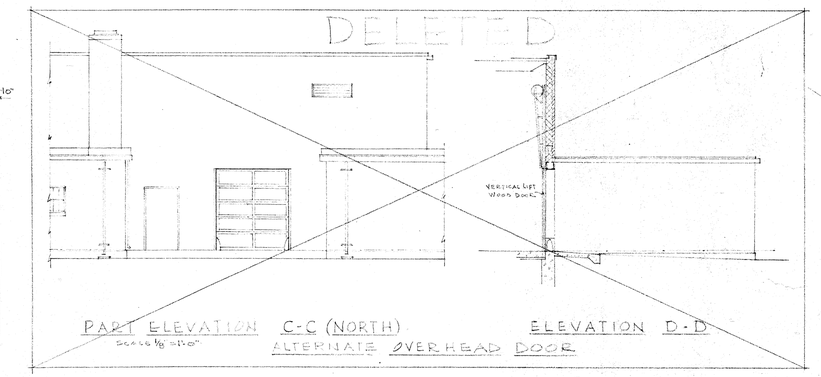

PART ELEVATION C-C (NORTH) ELEVATION D-D

SCALE 1/8" = 1'-0"

ALTERNATE OVERHEAD DOOR

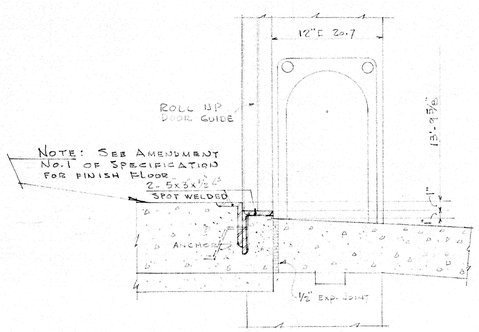

SECTION 2-2 — REVISED DOOR SILL

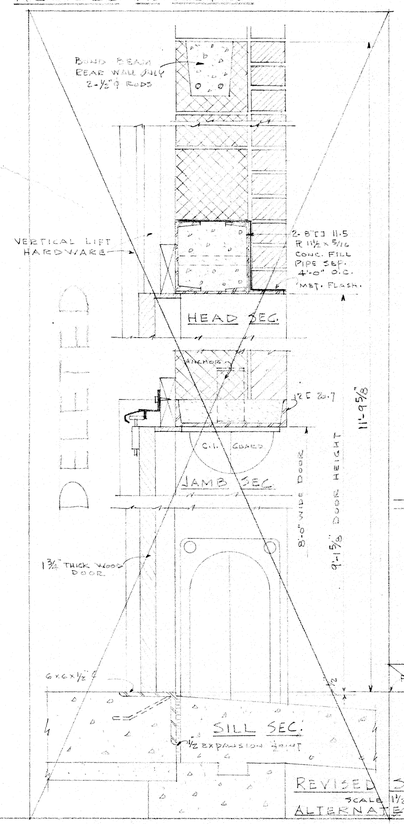

REVISED SECTION 2-2

SCALE 1½" = 1'-0"

ALTERNATE OVERHEAD DOOR

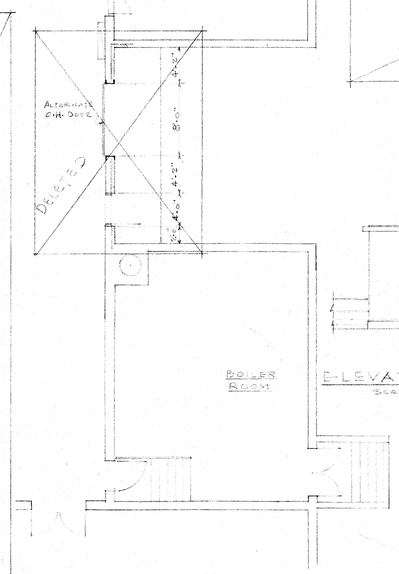

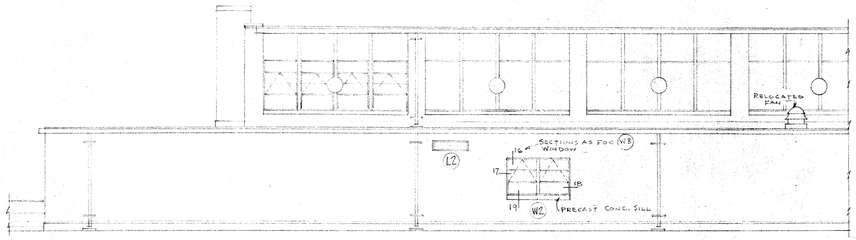

ELEVATION: E-E (WEST) ADDED WINDOW - RELOCATED AIR INTAKE GRILLE & EXHAUST FAN

SCALE 1/8" = 1'-0"

STATE OF CONNECTICUT
PUBLIC WORKS DEPARTMENT
T. J. MURPHY JR. COMMISSIONER

DATE 8-1-56	NATIONAL GUARD ARMORY FOR PUTNAM, CONN.	PROJECT No. CPG-166 CONTRACT No. 1737

PLANS ARE TO BE CERTIFIED BY
FLETCHER-THOMPSON, INC.
ARCHITECTS - ENGINEERS
BRIDGEPORT CONNECTICUT

NATIONAL GUARD
APPROVAL ..... DATE
PUBLIC WORKS DEPT.
APPROVAL ..... DATE

DEPARTMENTS OF THE ARMY AND THE AIR FORCE
NATIONAL GUARD BUREAU
WASHINGTON D.C.

ONE UNIT ARMORY
ADDED RECORD VAULT
REVISION OF RIFLE RANGE
REVISED SILL AT ROLL UP DOOR

APPROVED FOR THE CHIEF N.G.B.	SCALE AS NOTED
COLONEL, N.G.B. CHIEF, F&C BRANCH, ARMY DIV.	SPECIFICATIONS
DATE	SHEET 3B OF 29

REISNER & URBAHN
ARCHITECTS-ENGINEERS NEW YORK, N.Y.

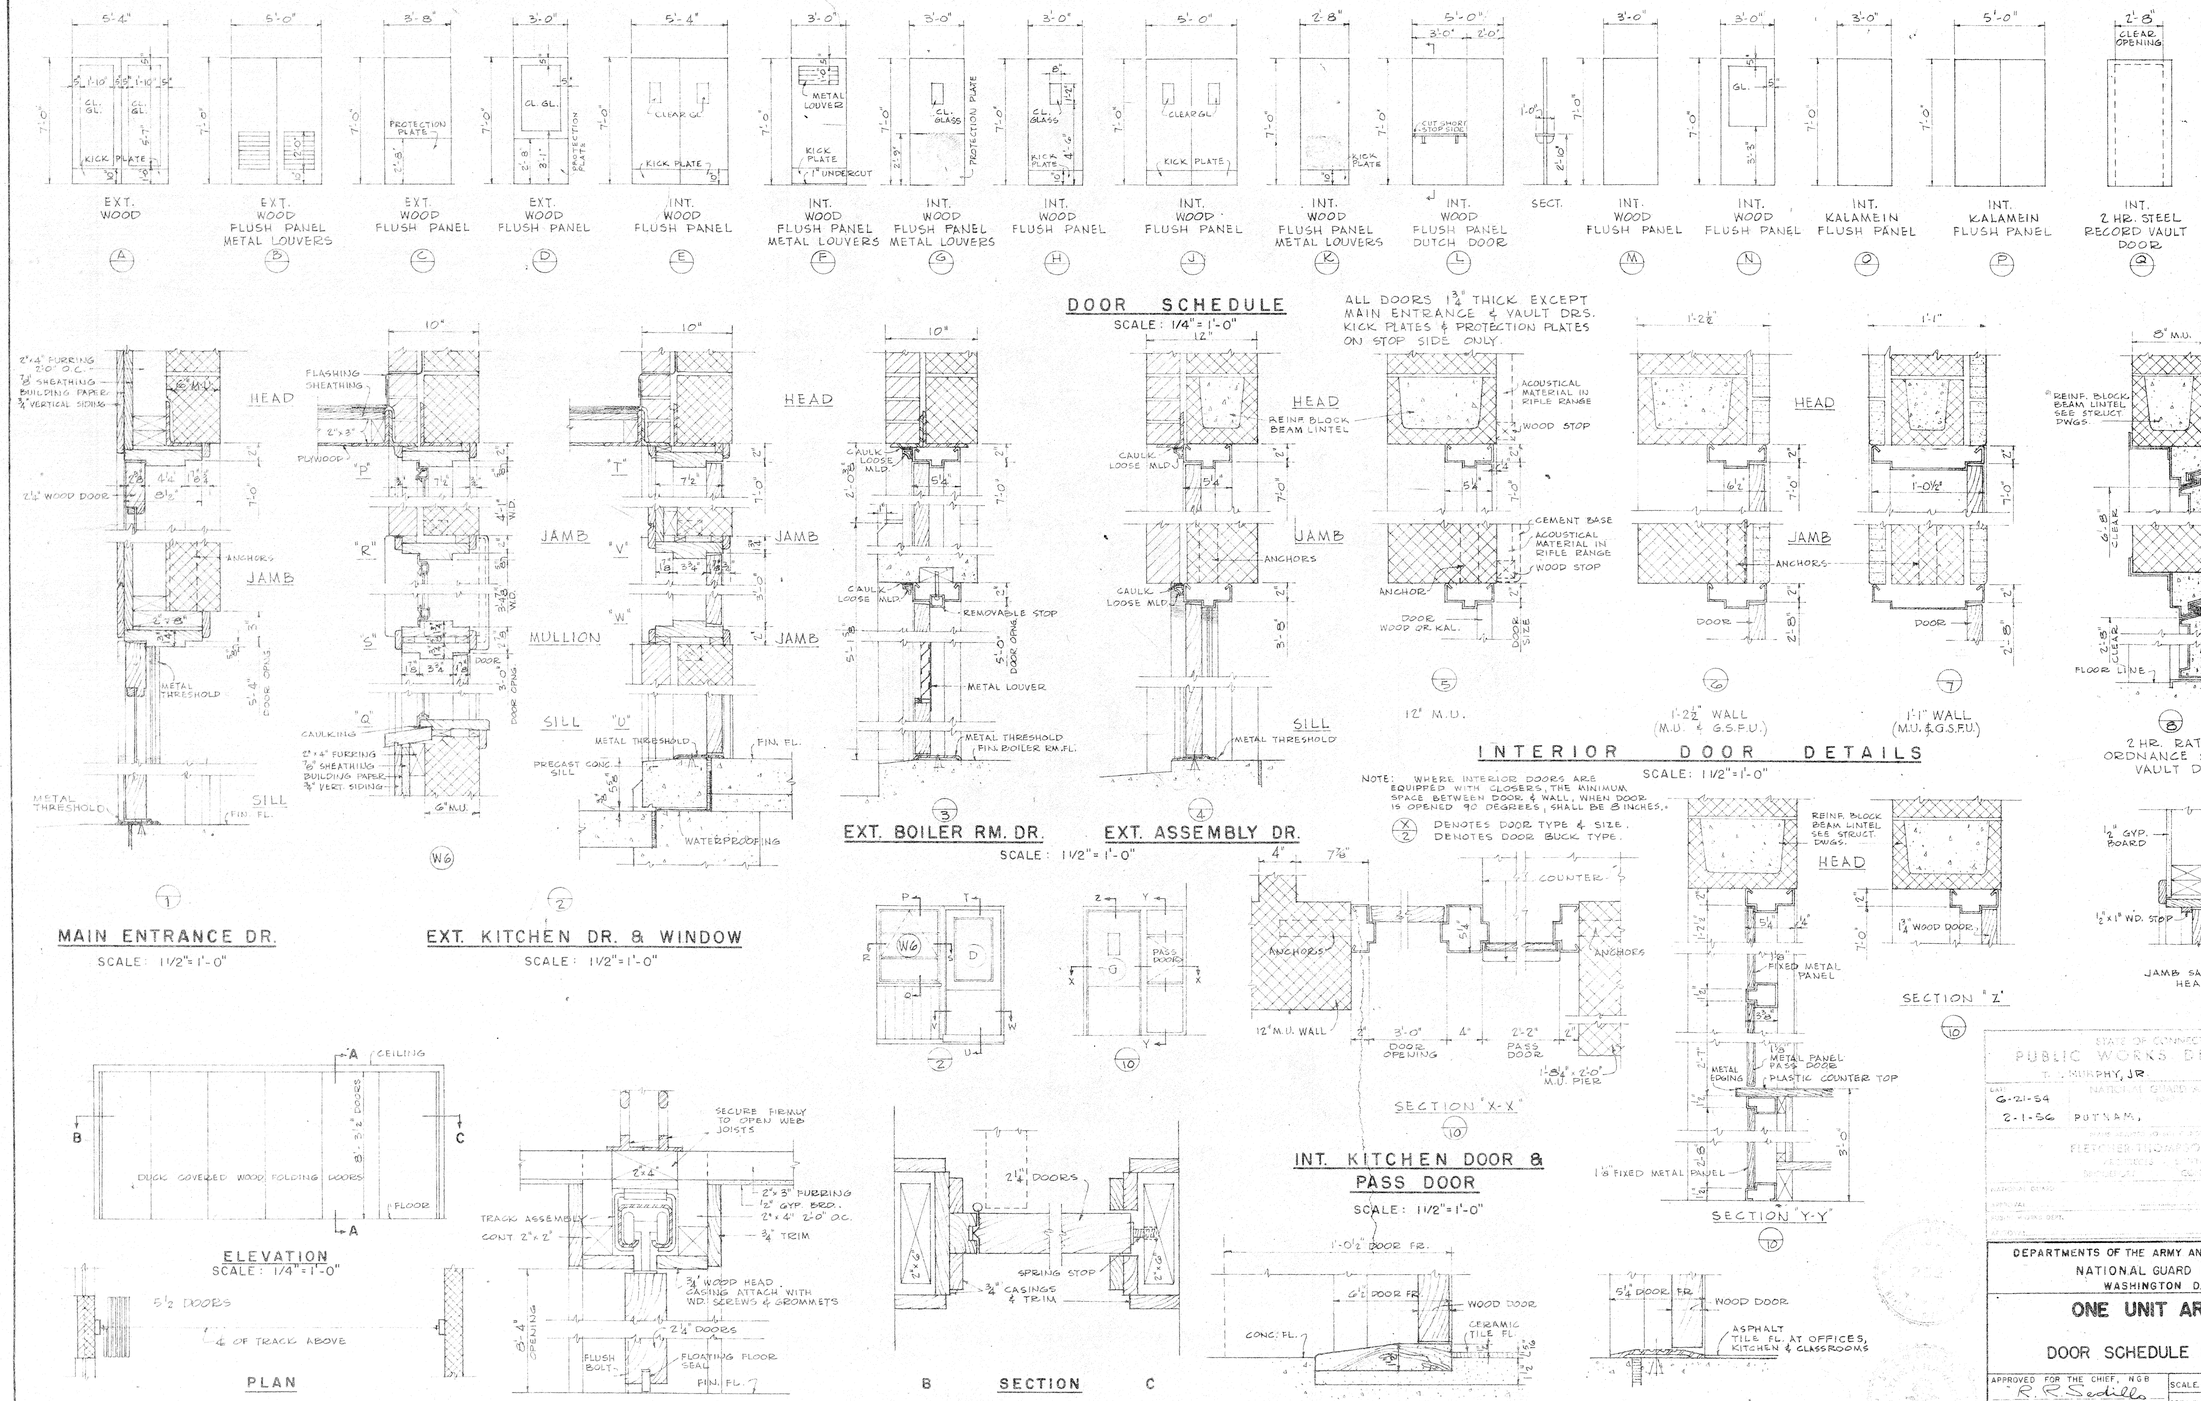
EXT. WOOD (A)
EXT. WOOD FLUSH PANEL METAL LOUVERS (B)
EXT. WOOD FLUSH PANEL (C)
EXT. WOOD FLUSH PANEL (D)
INT. WOOD FLUSH PANEL (E)
INT. WOOD FLUSH PANEL METAL LOUVERS (F)
INT. WOOD FLUSH PANEL METAL LOUVERS (G)
INT. WOOD FLUSH PANEL (H)
INT. WOOD FLUSH PANEL (J)
INT. WOOD FLUSH PANEL METAL LOUVERS (K)
INT. WOOD FLUSH PANEL DUTCH DOOR (L)
SECT.
INT. WOOD FLUSH PANEL (M)
INT. WOOD FLUSH PANEL (N)
INT. KALAMEIN FLUSH PANEL (O)
INT. KALAMEIN FLUSH PANEL (P)
INT. 2 HR. STEEL RECORD VAULT DOOR (Q)
DOOR SCHEDULE
SCALE: 1/4" = 1'-0"
ALL DOORS 1 3/4" THICK EXCEPT MAIN ENTRANCE & VAULT DRS. KICK PLATES & PROTECTION PLATES ON STOP SIDE ONLY.
MAIN ENTRANCE DR.
SCALE: 1 1/2" = 1'-0"
EXT. KITCHEN DR. & WINDOW
SCALE: 1 1/2" = 1'-0"
EXT. BOILER RM. DR.
SCALE: 1 1/2" = 1'-0"
EXT. ASSEMBLY DR.
12" M.U.
1'-2 1/2" WALL (M.U. & G.S.F.U.)
1'-1" WALL (M.U. & G.S.F.U.)
INTERIOR DOOR DETAILS
SCALE: 1 1/2" = 1'-0"
NOTE: WHERE INTERIOR DOORS ARE EQUIPPED WITH CLOSERS, THE MINIMUM SPACE BETWEEN DOOR & WALL WHEN DOOR IS OPENED 90 DEGREES, SHALL BE 8 INCHES.
X DENOTES DOOR TYPE & SIZE.
2 DENOTES DOOR BUCK TYPE.
2 HR. RATING ORDNANCE STORAGE VAULT DOOR
JAMB SAME AS HEAD
SECTION "Z"
SECTION "X-X"
INT. KITCHEN DOOR & PASS DOOR
SCALE: 1 1/2" = 1'-0"
SECTION "Y-Y"
ELEVATION
SCALE: 1/4" = 1'-0"
PLAN
SECTION A-A
SCALE: 3" = 1'-0"
DETAIL OF FOLDING PARTITION
SECTION B C
MARBLE
SCALE: 3" = 1'-0"
METAL
INTERIOR SADDLE DETAILS
STATE OF CONNECTICUT
PUBLIC WORKS DEPARTMENT
T. J. MURPHY, JR.
COMMISSIONER
NATIONAL GUARD ARMORY
6-21-54
2-1-56
PUTNAM, CONN.
C.P.-S-166
CONTRACT NO. 1737
FLETCHER-THOMPSON, INC.
DEPARTMENTS OF THE ARMY AND THE AIR FORCE
NATIONAL GUARD BUREAU
WASHINGTON D.C.
ONE UNIT ARMORY
DOOR SCHEDULE & DETAILS
APPROVED FOR THE CHIEF, NGB
R. R. Sedillo
COLONEL, N.G.B.
CHIEF, F&C BRANCH, ARMY DIV.
DATE 24 APRIL 1952
SCALE: AS NOTED
SPECIFICATIONS
SHEET 11 OF 29
REISNER & URBAHN
ARCHITECTS-ENGINEERS
NEW YORK, N.Y.

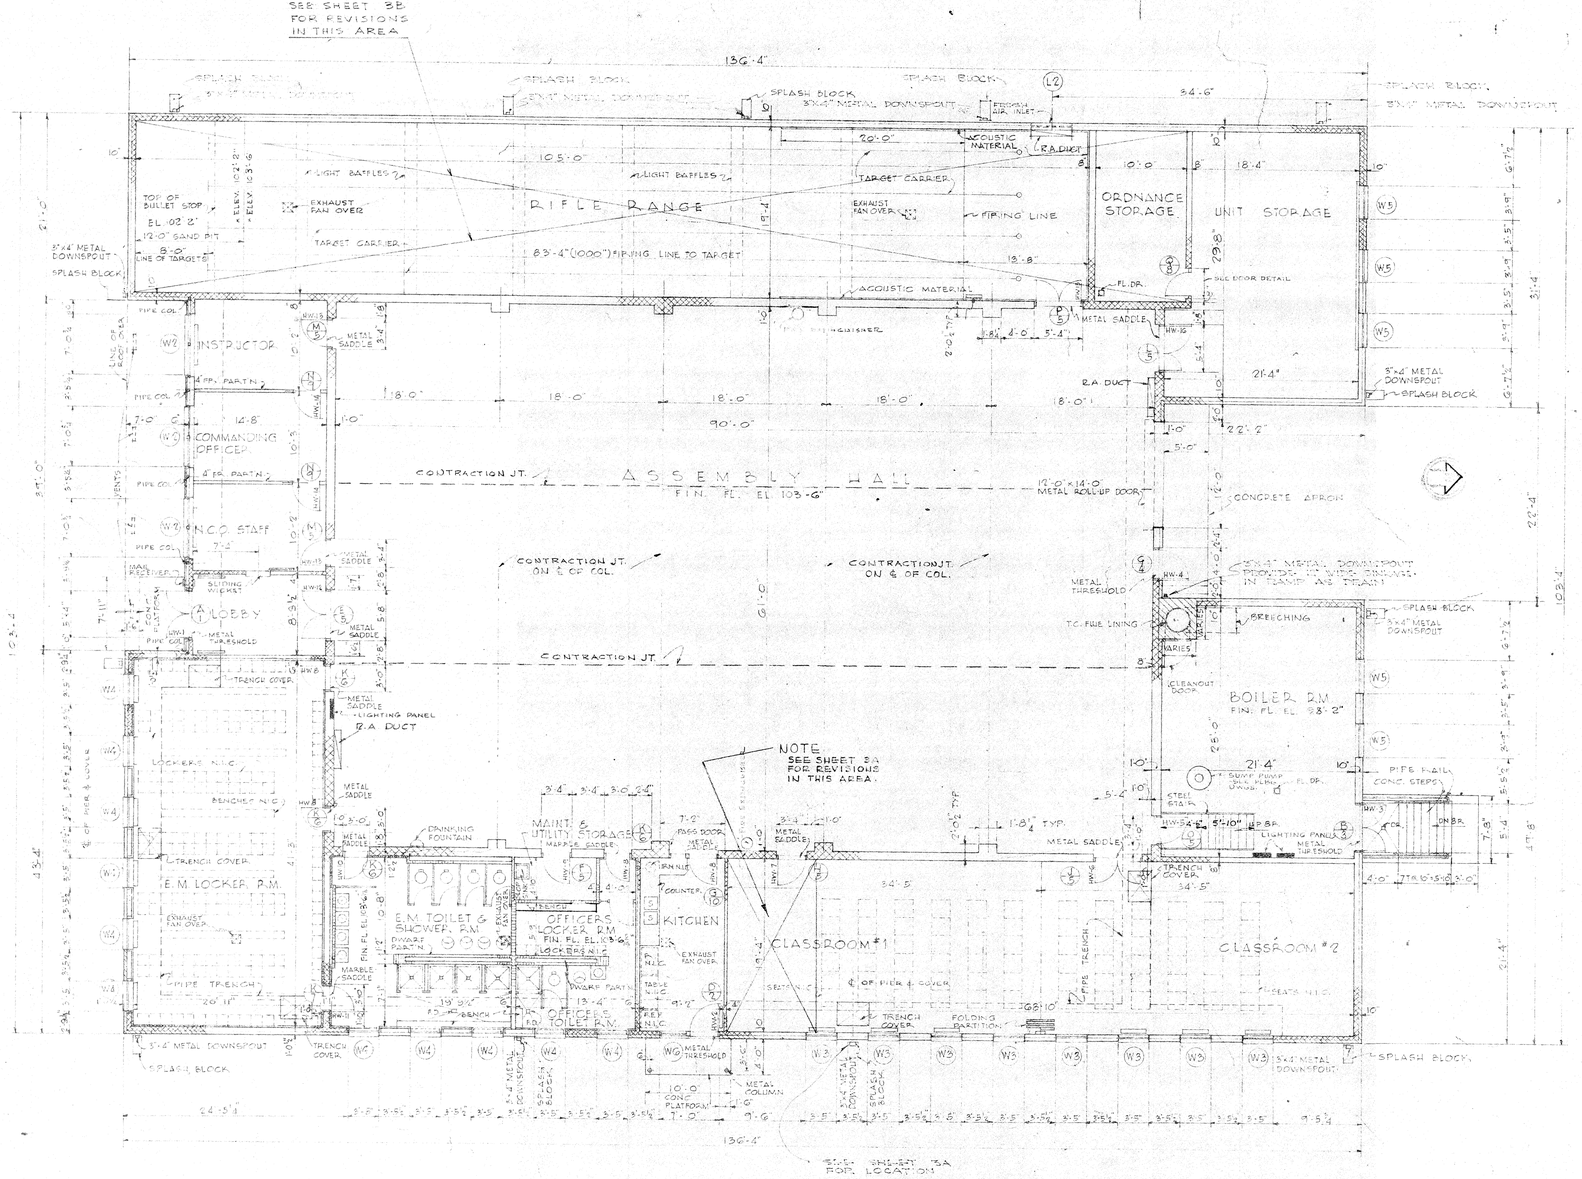

FLOOR PLAN

STATE OF CONNECTICUT
PUBLIC WORKS DEPARTMENT
T. J. MURPHY JR COMMISSIONER

DATE 6-21-54 REVISED 2-1-56	NATIONAL GUARD ARMORY PUTNAM CONN.	CP-Q-166 CONTRACT NO 1737

DEPARTMENTS OF THE ARMY AND THE AIR FORCE
NATIONAL GUARD BUREAU
WASHINGTON D.C.

ONE UNIT ARMORY

FLOOR PLAN

APPROVED FOR THE CHIEF, NGB
R. R. Sedillo
COLONEL, NGB
CHIEF, F&C BRANCH, ARMY DIV.
DATE 24 APRIL 1952

SCALE: 1/8"=1'-0"
SPECIFICATIONS
SHEET 3 OF 29

REISNER & URBAHN
ARCHITECTS-ENGINEERS NEW YORK, N.Y.

6