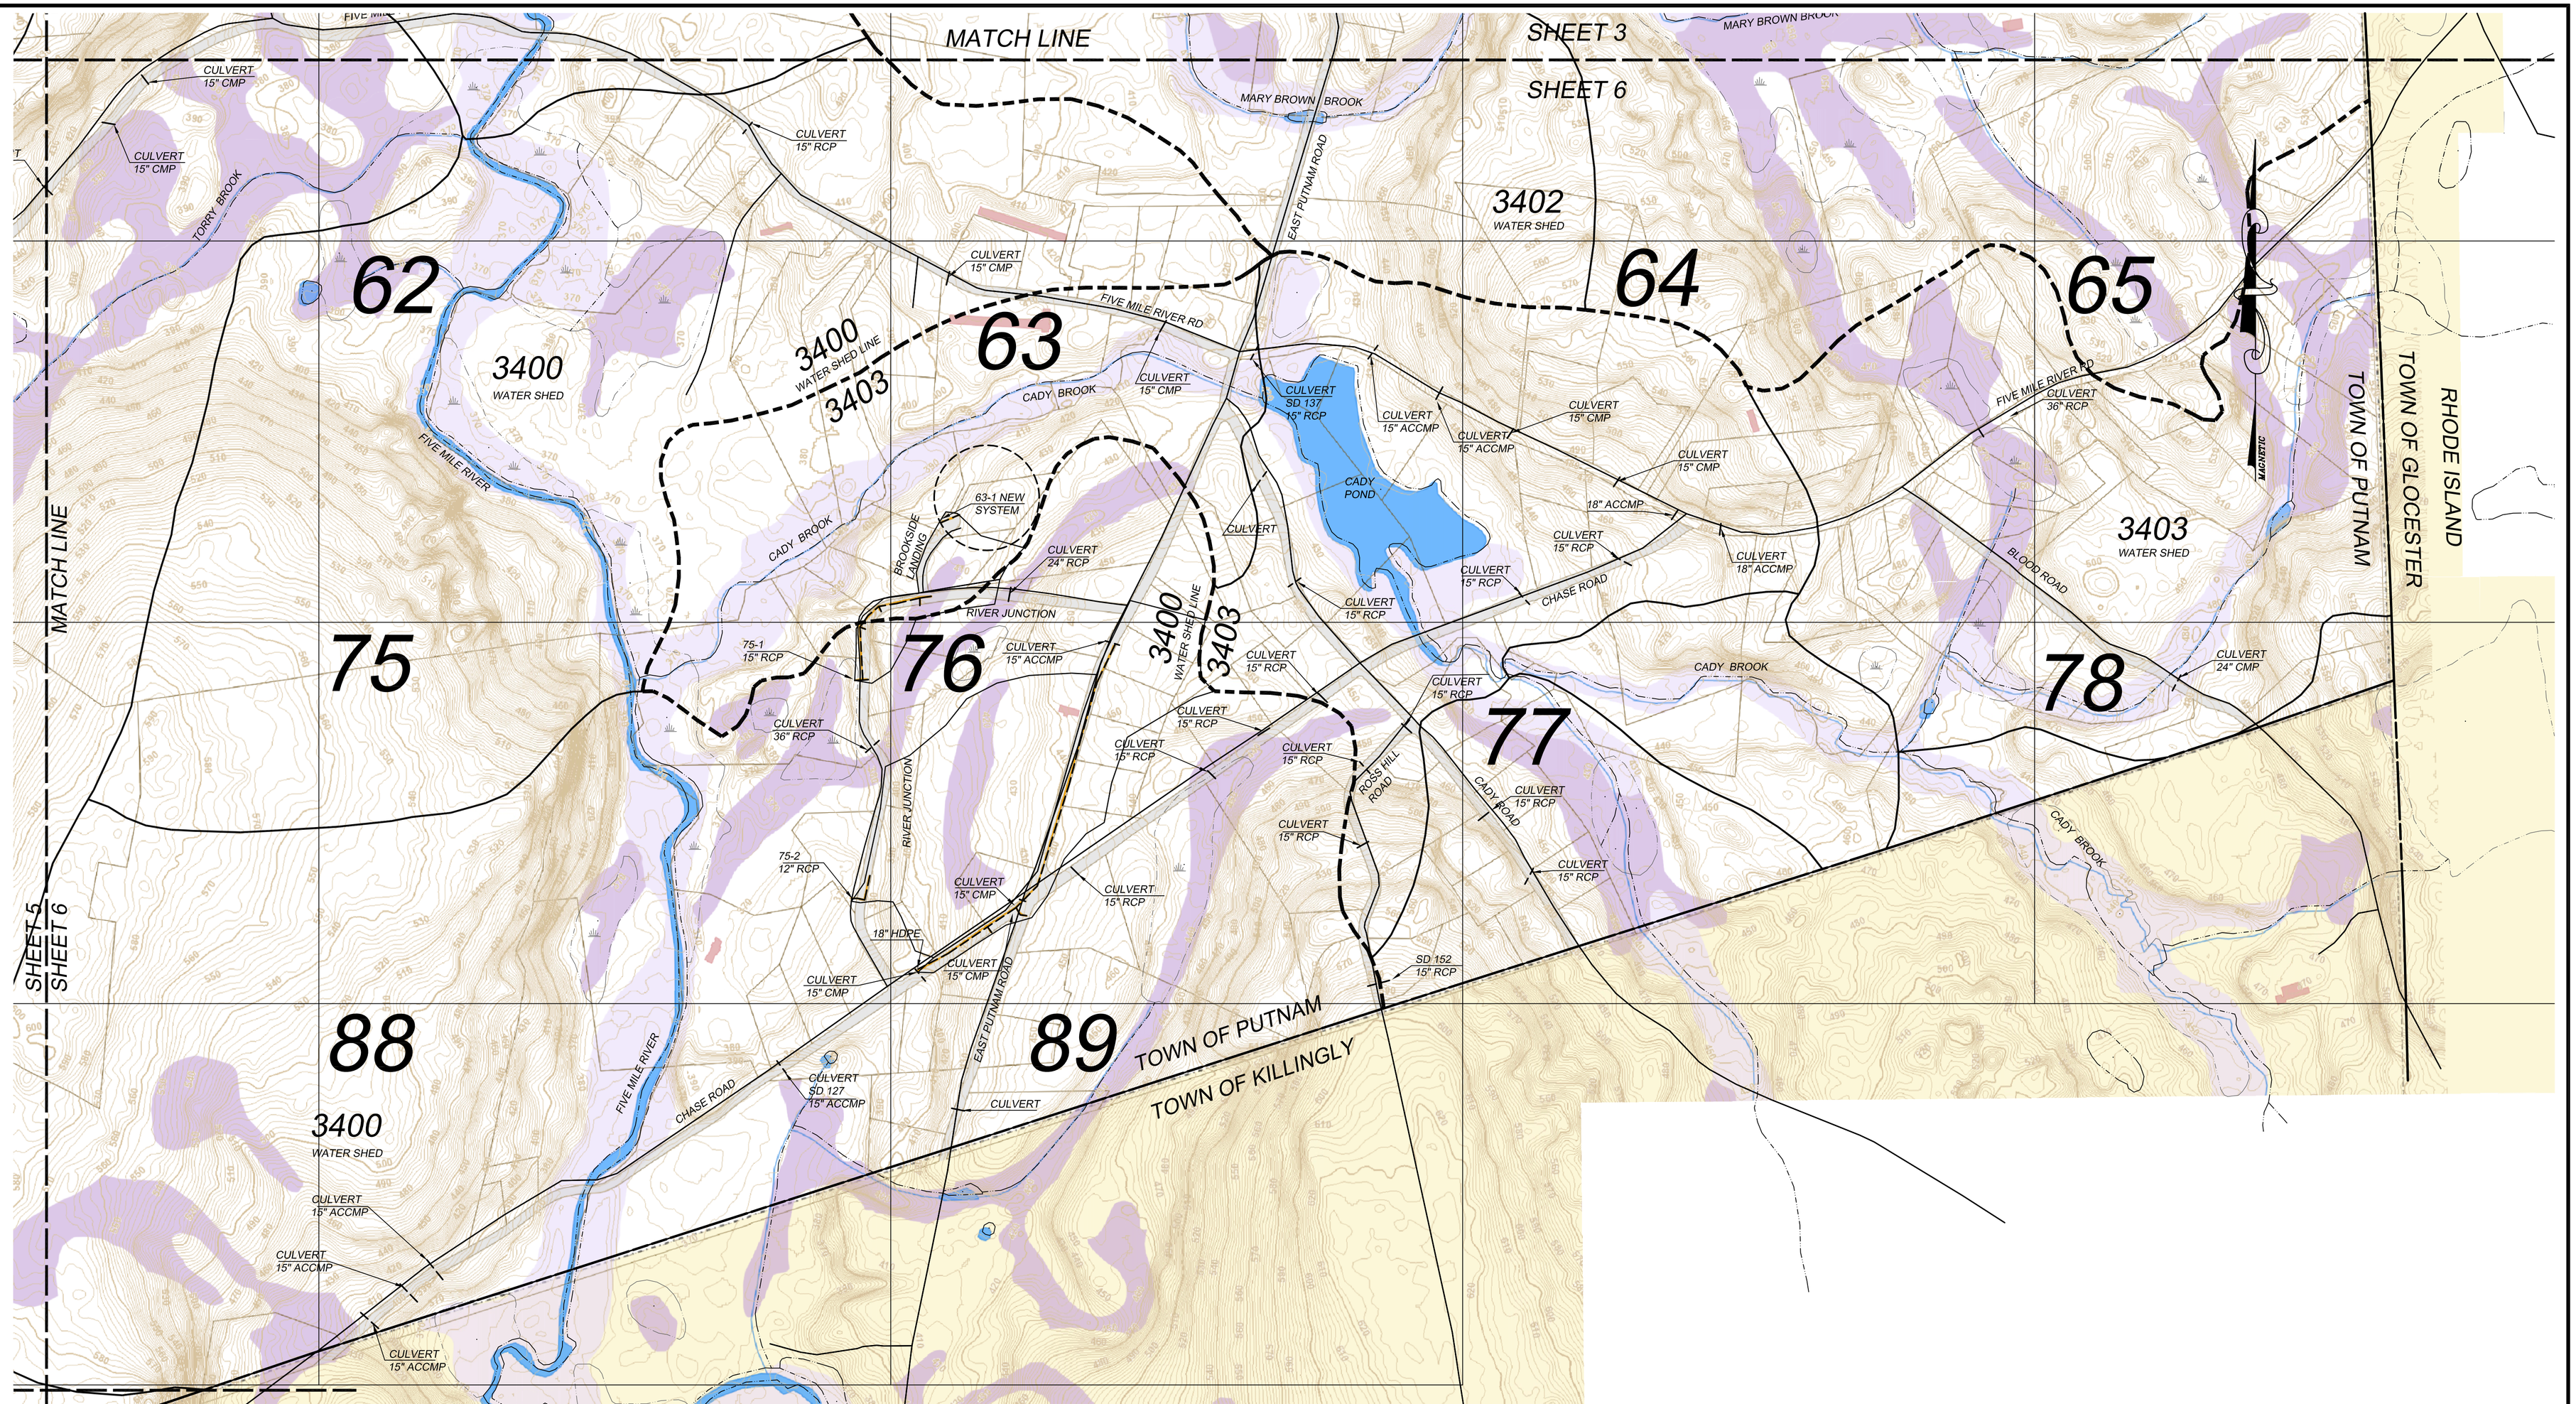

ABBREVIATIONS

ACCMP	ASPHALT COATED CORRUGATED METAL PIPE
CPP	CORRUGATED POLYETHYLENE PIPE
CALP	CORRUGATED ALUMINUM PIPE
CMP	CORRUGATED METAL PIPE
RCP	REINFORCED CONCRETE PIPE
SD	STORM DRAIN

LEGEND

- WATER BODIES
- WETLANDS
- TOWN LINE
- WATERSHED LIMIT
- STORM DRAIN

MS4 CATCHMENT MAP
PREPARED FOR
TOWN OF PUTNAM

J&D CIVIL ENGINEERS, LLC
401 RAVENELLE ROAD
N. GROSVENORDALE, CT 06255
860-923-2920

DESIGNED: JJB	REVISIONS:
DRAWN: DRB	
JOB NO: 16174	DATE: MARCH 2018
SCALE: 1" = 400'	SHEET: 6 OF 8

Z:\JD Civil Business Public\Plans\Land Projects 2009\16174 PUTNAM MS4\dwg\2018 Catchments 2018-03 -27.dwg, 3/28/2018 9:49:43 AM